1 WEST ELEVATION

0' 2' 4' 8' 16'

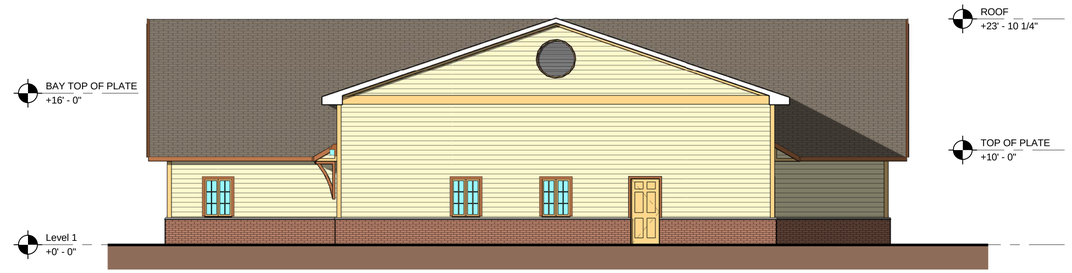

2 EAST ELEVATION

0' 2' 4' 8' 16'

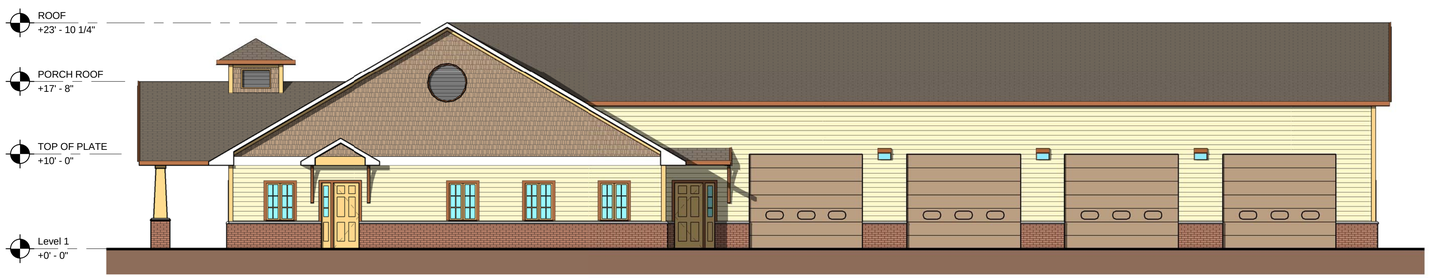

3 SOUTH ELEVATION

0' 2' 4' 8' 16'

4 NORTH ELEVATION

0' 2' 4' 8' 16'

Schematic Set

PASSERO ASSOCIATES
engineering architecture

Stamp:

Client:

Passero Associates

242 West Main Street, Suite 100
Rochester, NY 14614

(585) 325-1000
Fax: (585) 325-1691

Principal-In-Charge: Mark D. Passero, P.E.
Project Manager: Peter Wehner, AIA
Designed By: Thomas Button

No.	Date	By	Description

UNAUTHORIZED ALTERATIONS OR ADDITIONS TO THIS DRAWING IS IN VIOLATION OF STATE EDUCATION LAW ARTICLE 145 SECTION 7209 AND ARTICLE 147 SECTION 7307. THESE PLANS ARE COPYRIGHT PROTECTED. ©

Exterior Elevations

JACKSON ROAD

NORTH EAST QUADRANT ALS FACILITY

Town/City: Webster
County: Monroe
State: New York

Project No.: 20140105.0001

Drawing No.: A-200

Date: 07/11/2014